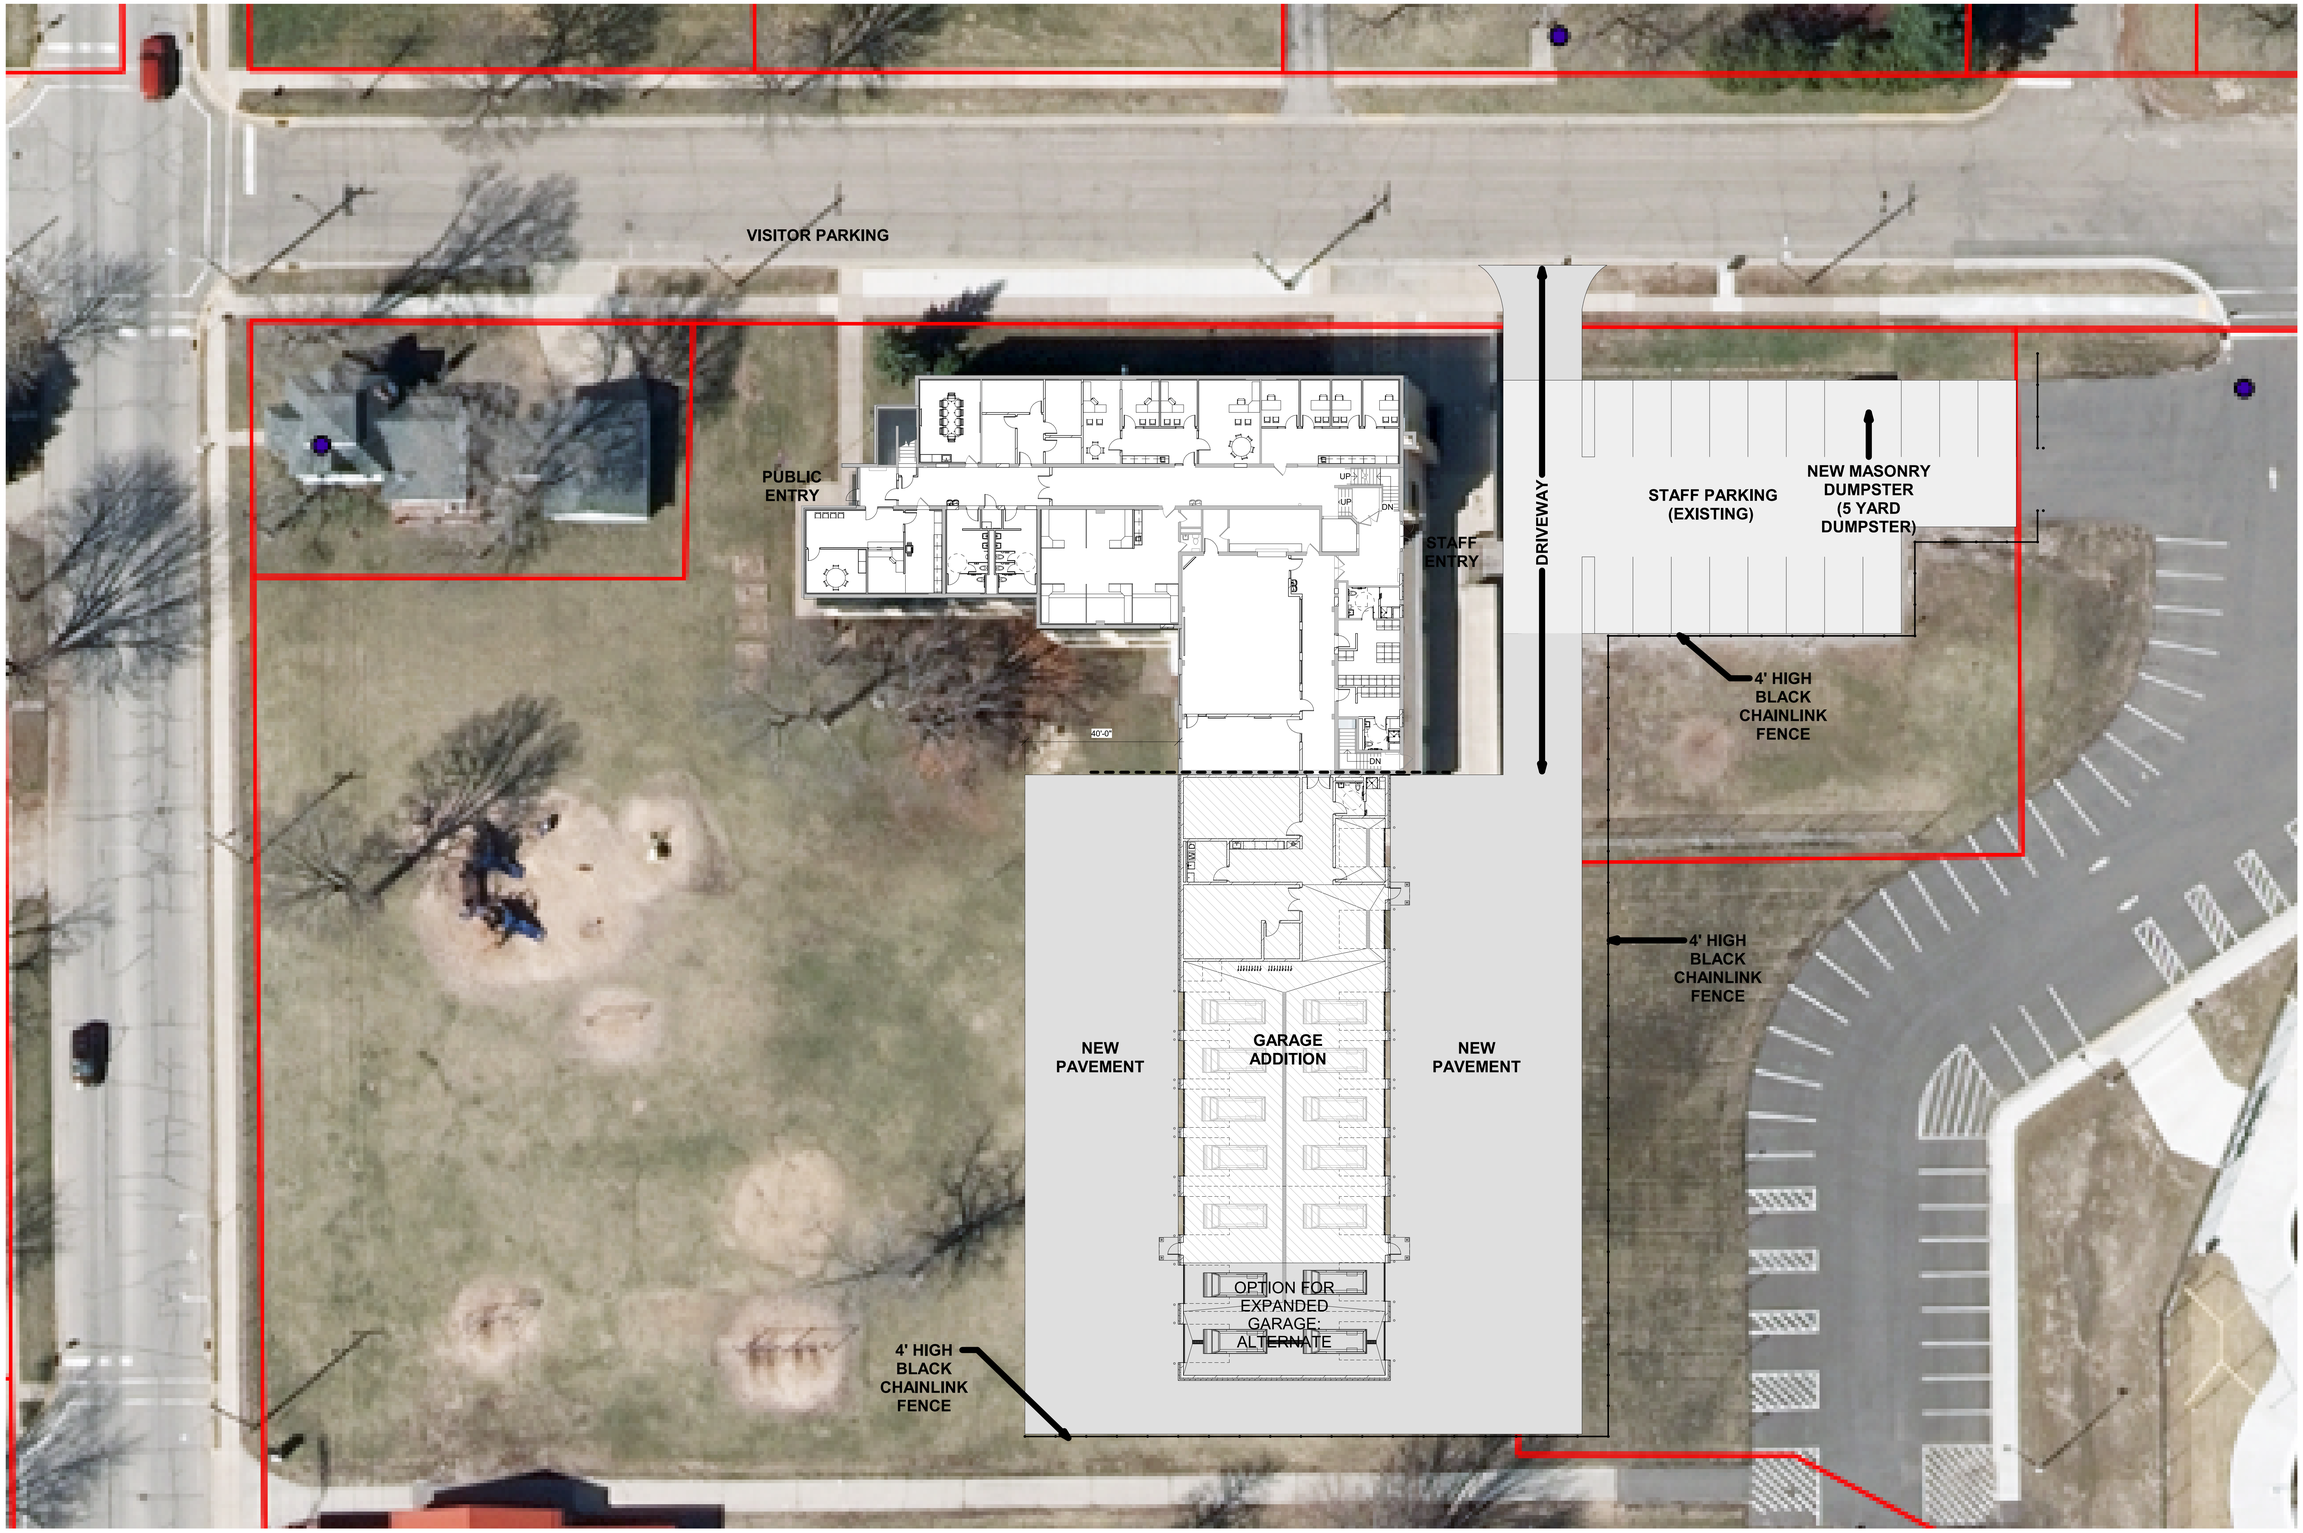
VISITOR PARKING
PUBLIC ENTRY
STAFF ENTRY
DRIVEWAY
STAFF PARKING (EXISTING)
NEW MASONRY DUMPSTER (5 YARD DUMPSTER)
4' HIGH BLACK CHAINLINK FENCE
40'-0"
UP
DN
NEW PAVEMENT
GARAGE ADDITION
NEW PAVEMENT
OPTION FOR EXPANDED GARAGE: ALTERNATE
4' HIGH BLACK CHAINLINK FENCE
4' HIGH BLACK CHAINLINK FENCE

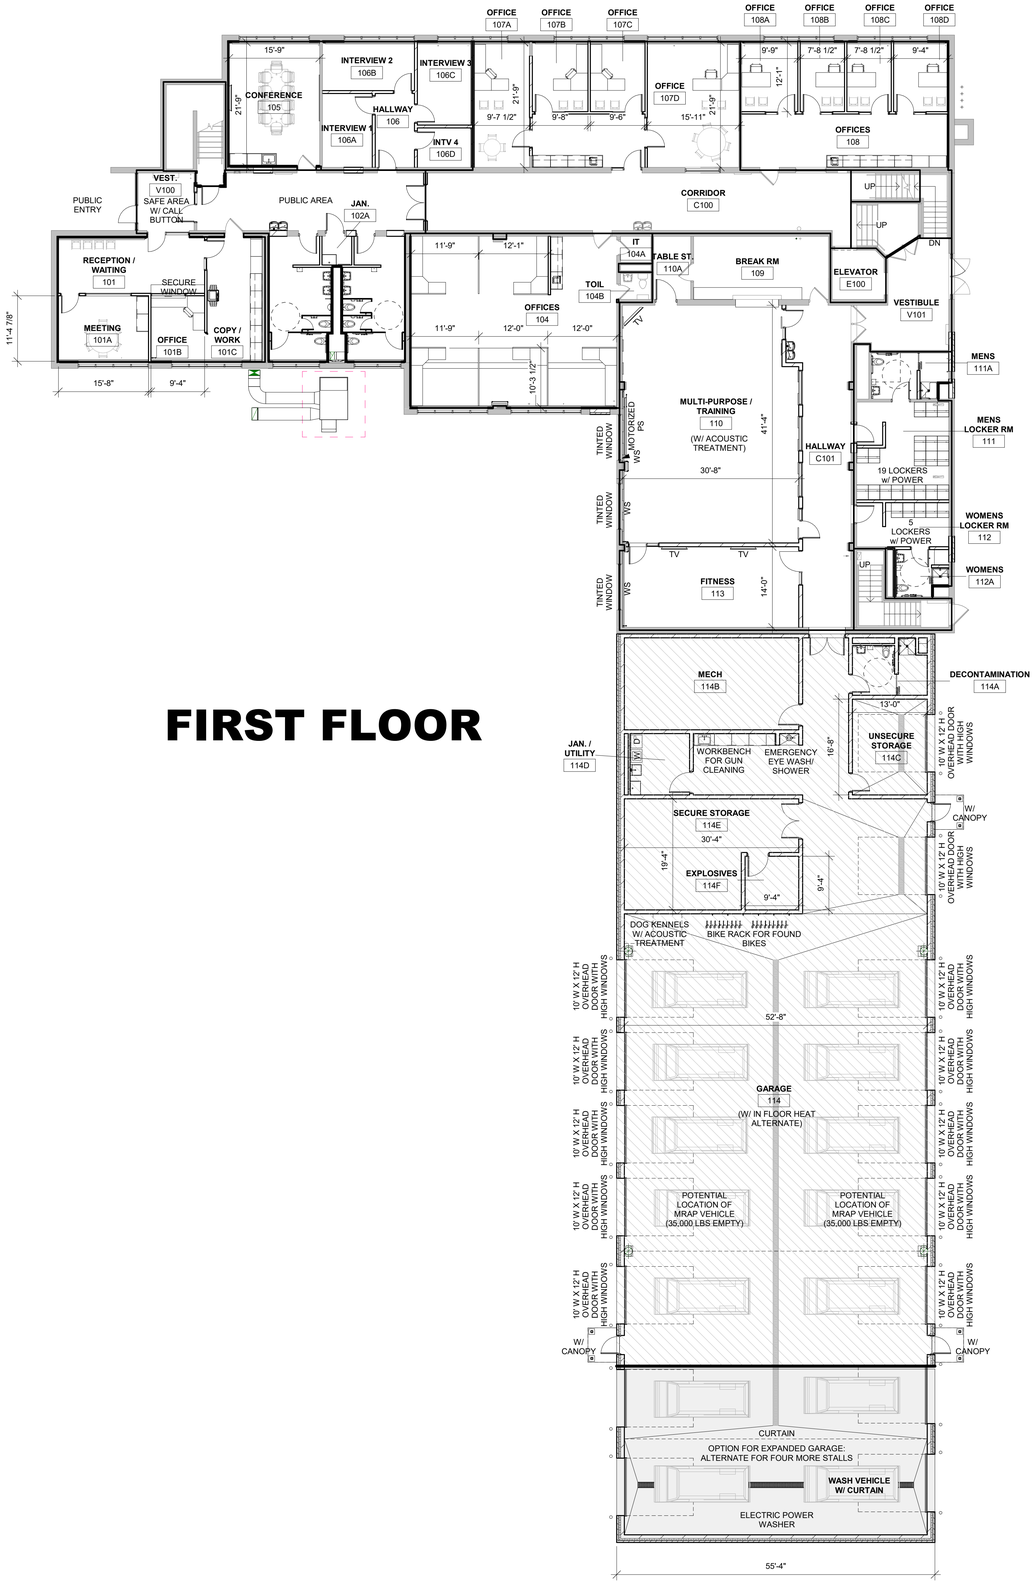

FIRST FLOOR

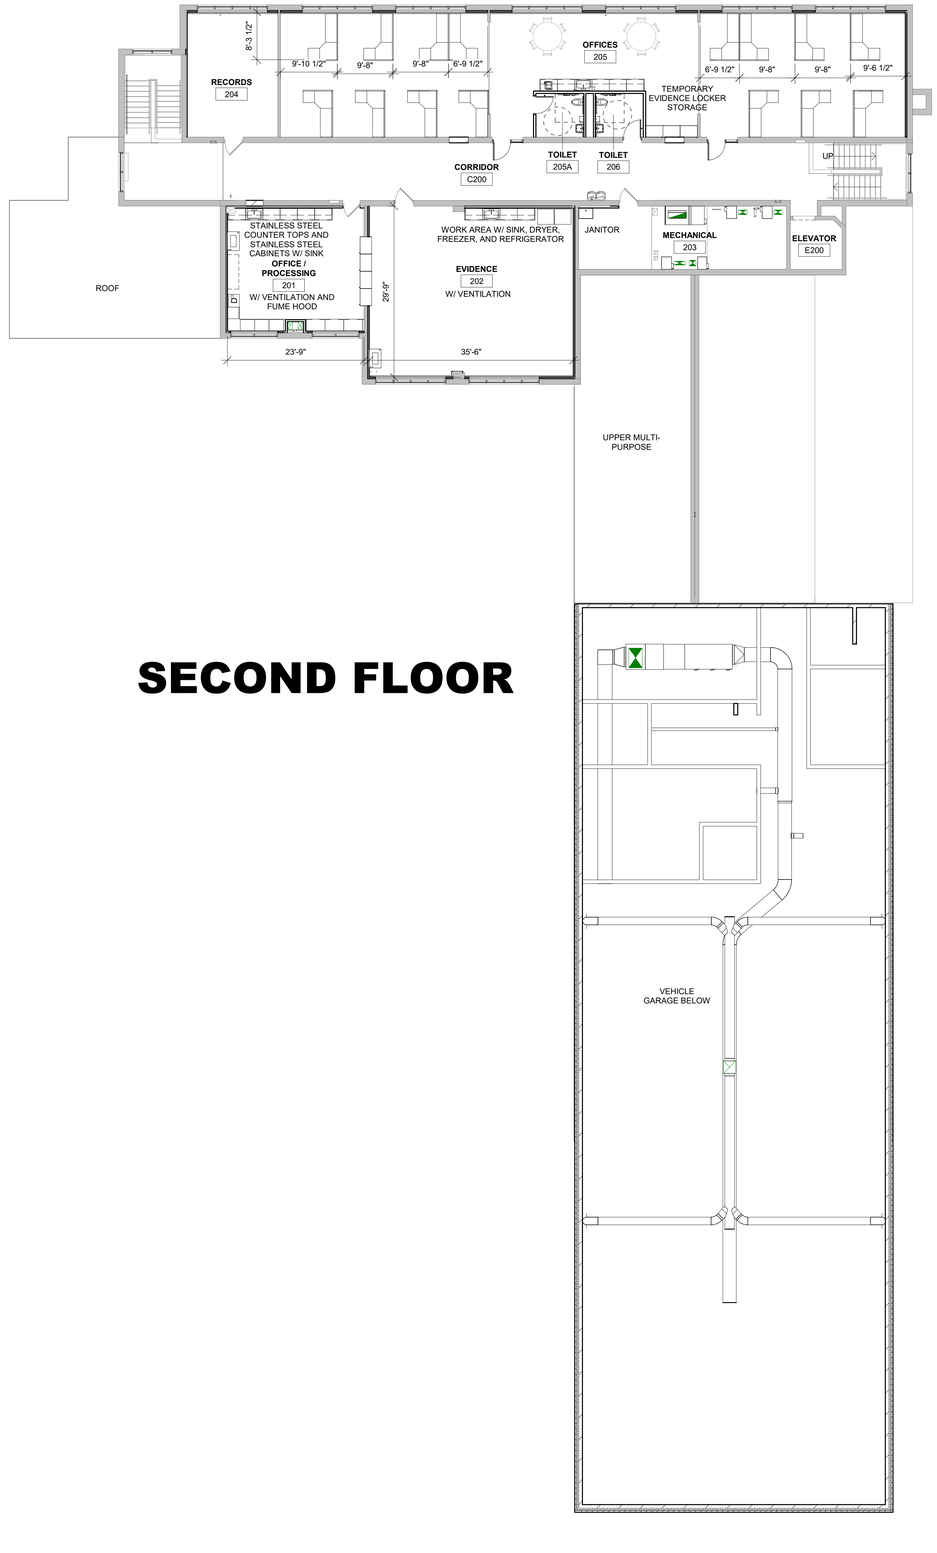

SECOND FLOOR

ARCHITECTURE
ENGINEERING
INTERIOR DESIGN
HSR Associates

SPARTA POLICE STATION
LAKEVIEW

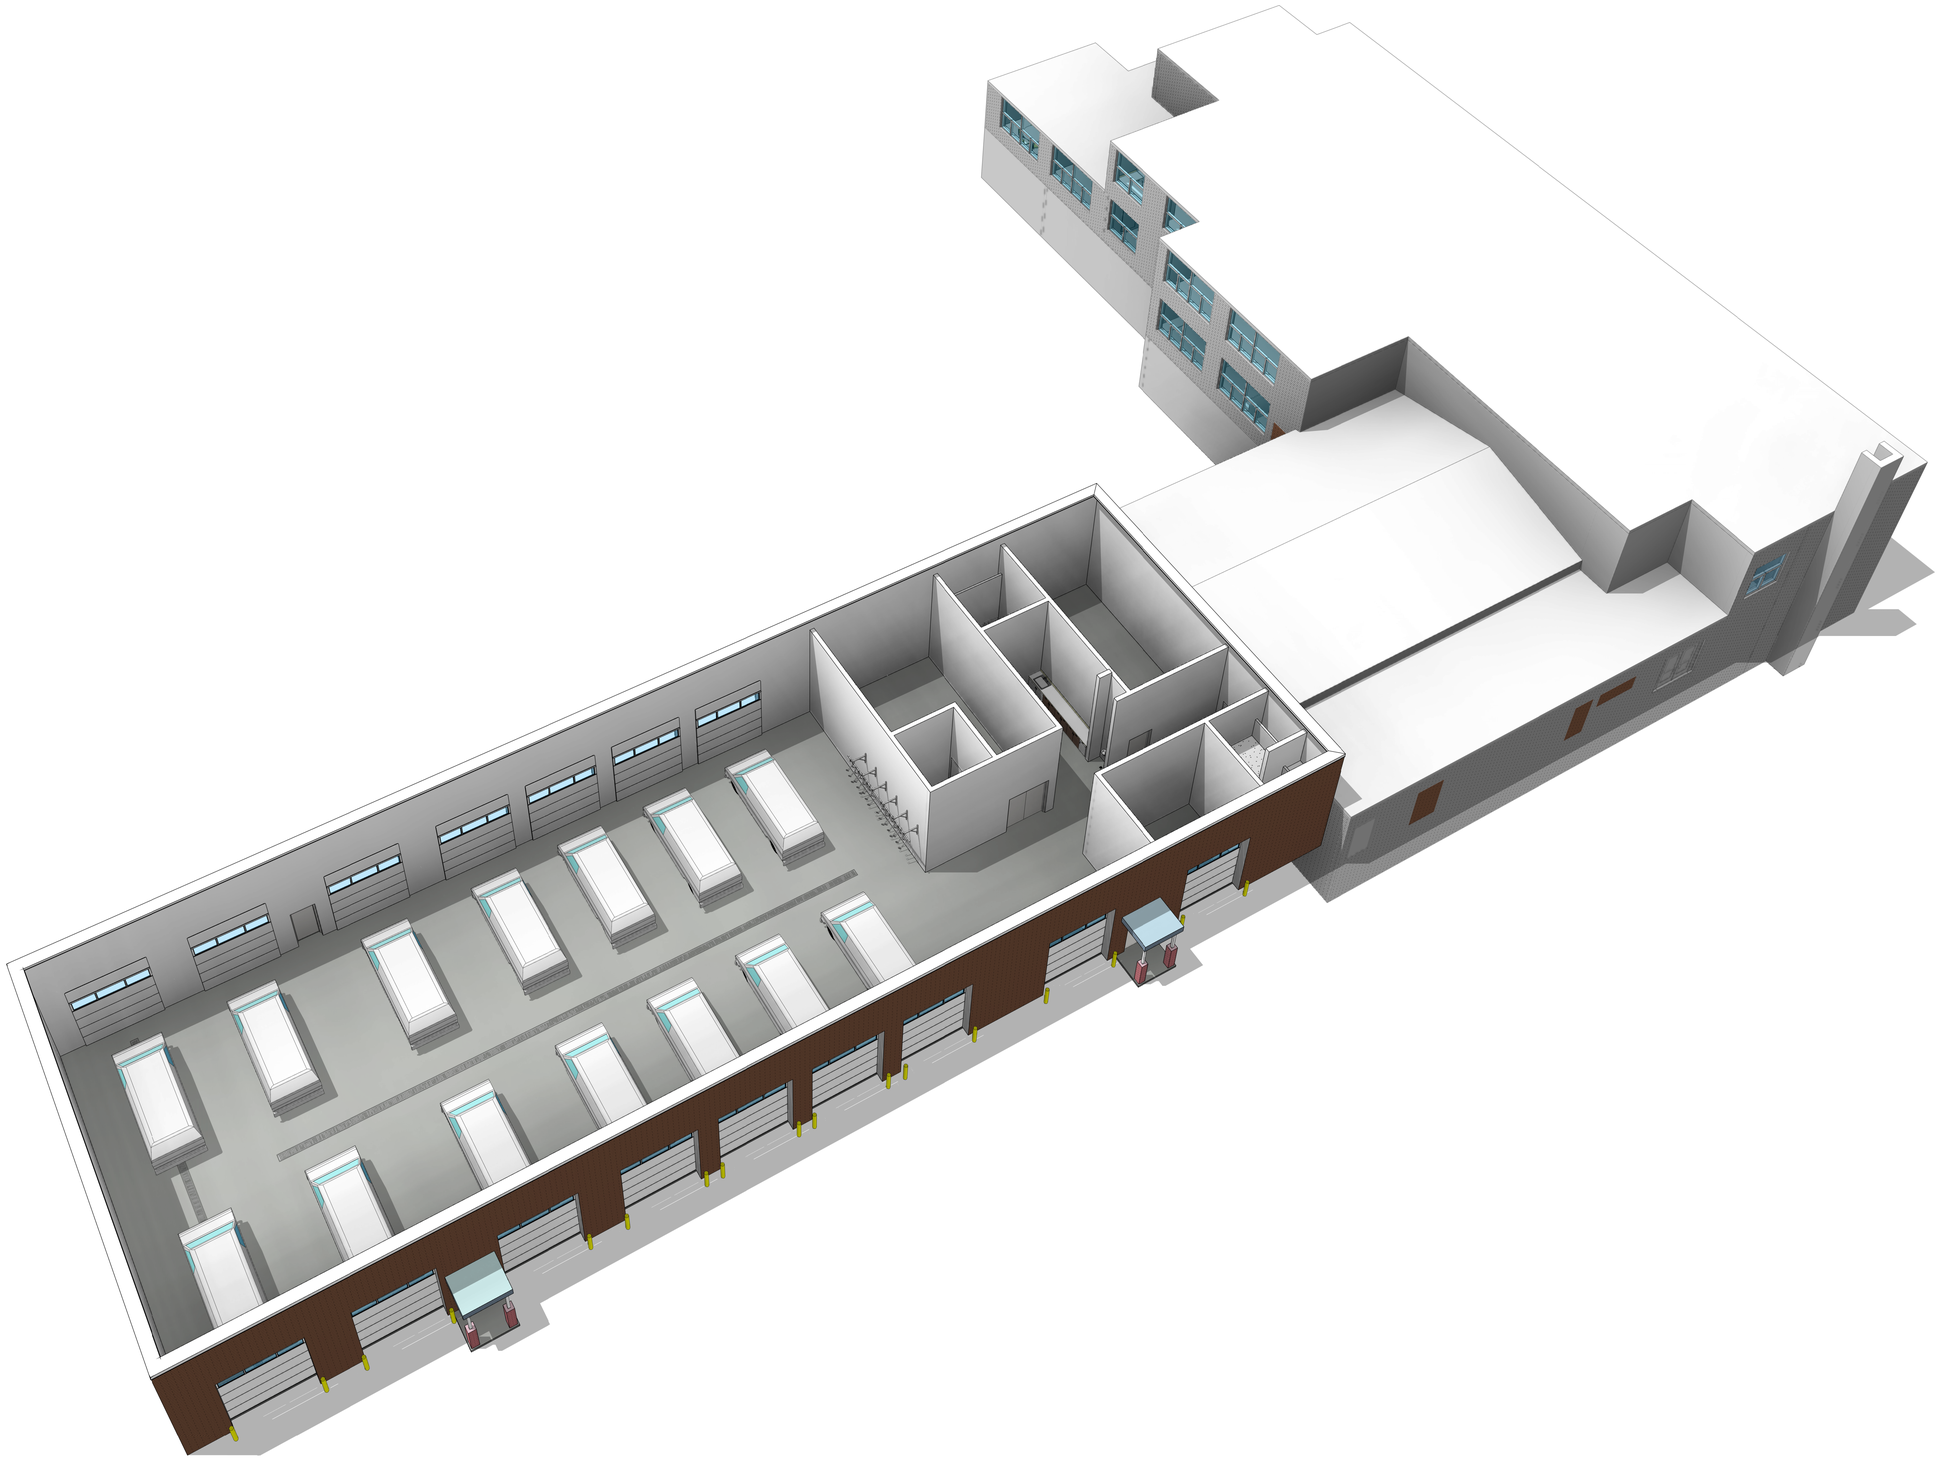

ARCHITECTURE
ENGINEERING
INTERIOR DESIGN
HSR Associates

19042

SPARTA POLICE STATION
LAKEVIEW

5/15/2020 9:45:23 AM

ARCHITECTURE
ENGINEERING
INTERIOR DESIGN
HSR Associates

19042

SPARTA POLICE STATION
LAKEVIEW

5/15/2020 9:45:28 AM